KILLAM

FIRST FLOOR

WEST SIDE

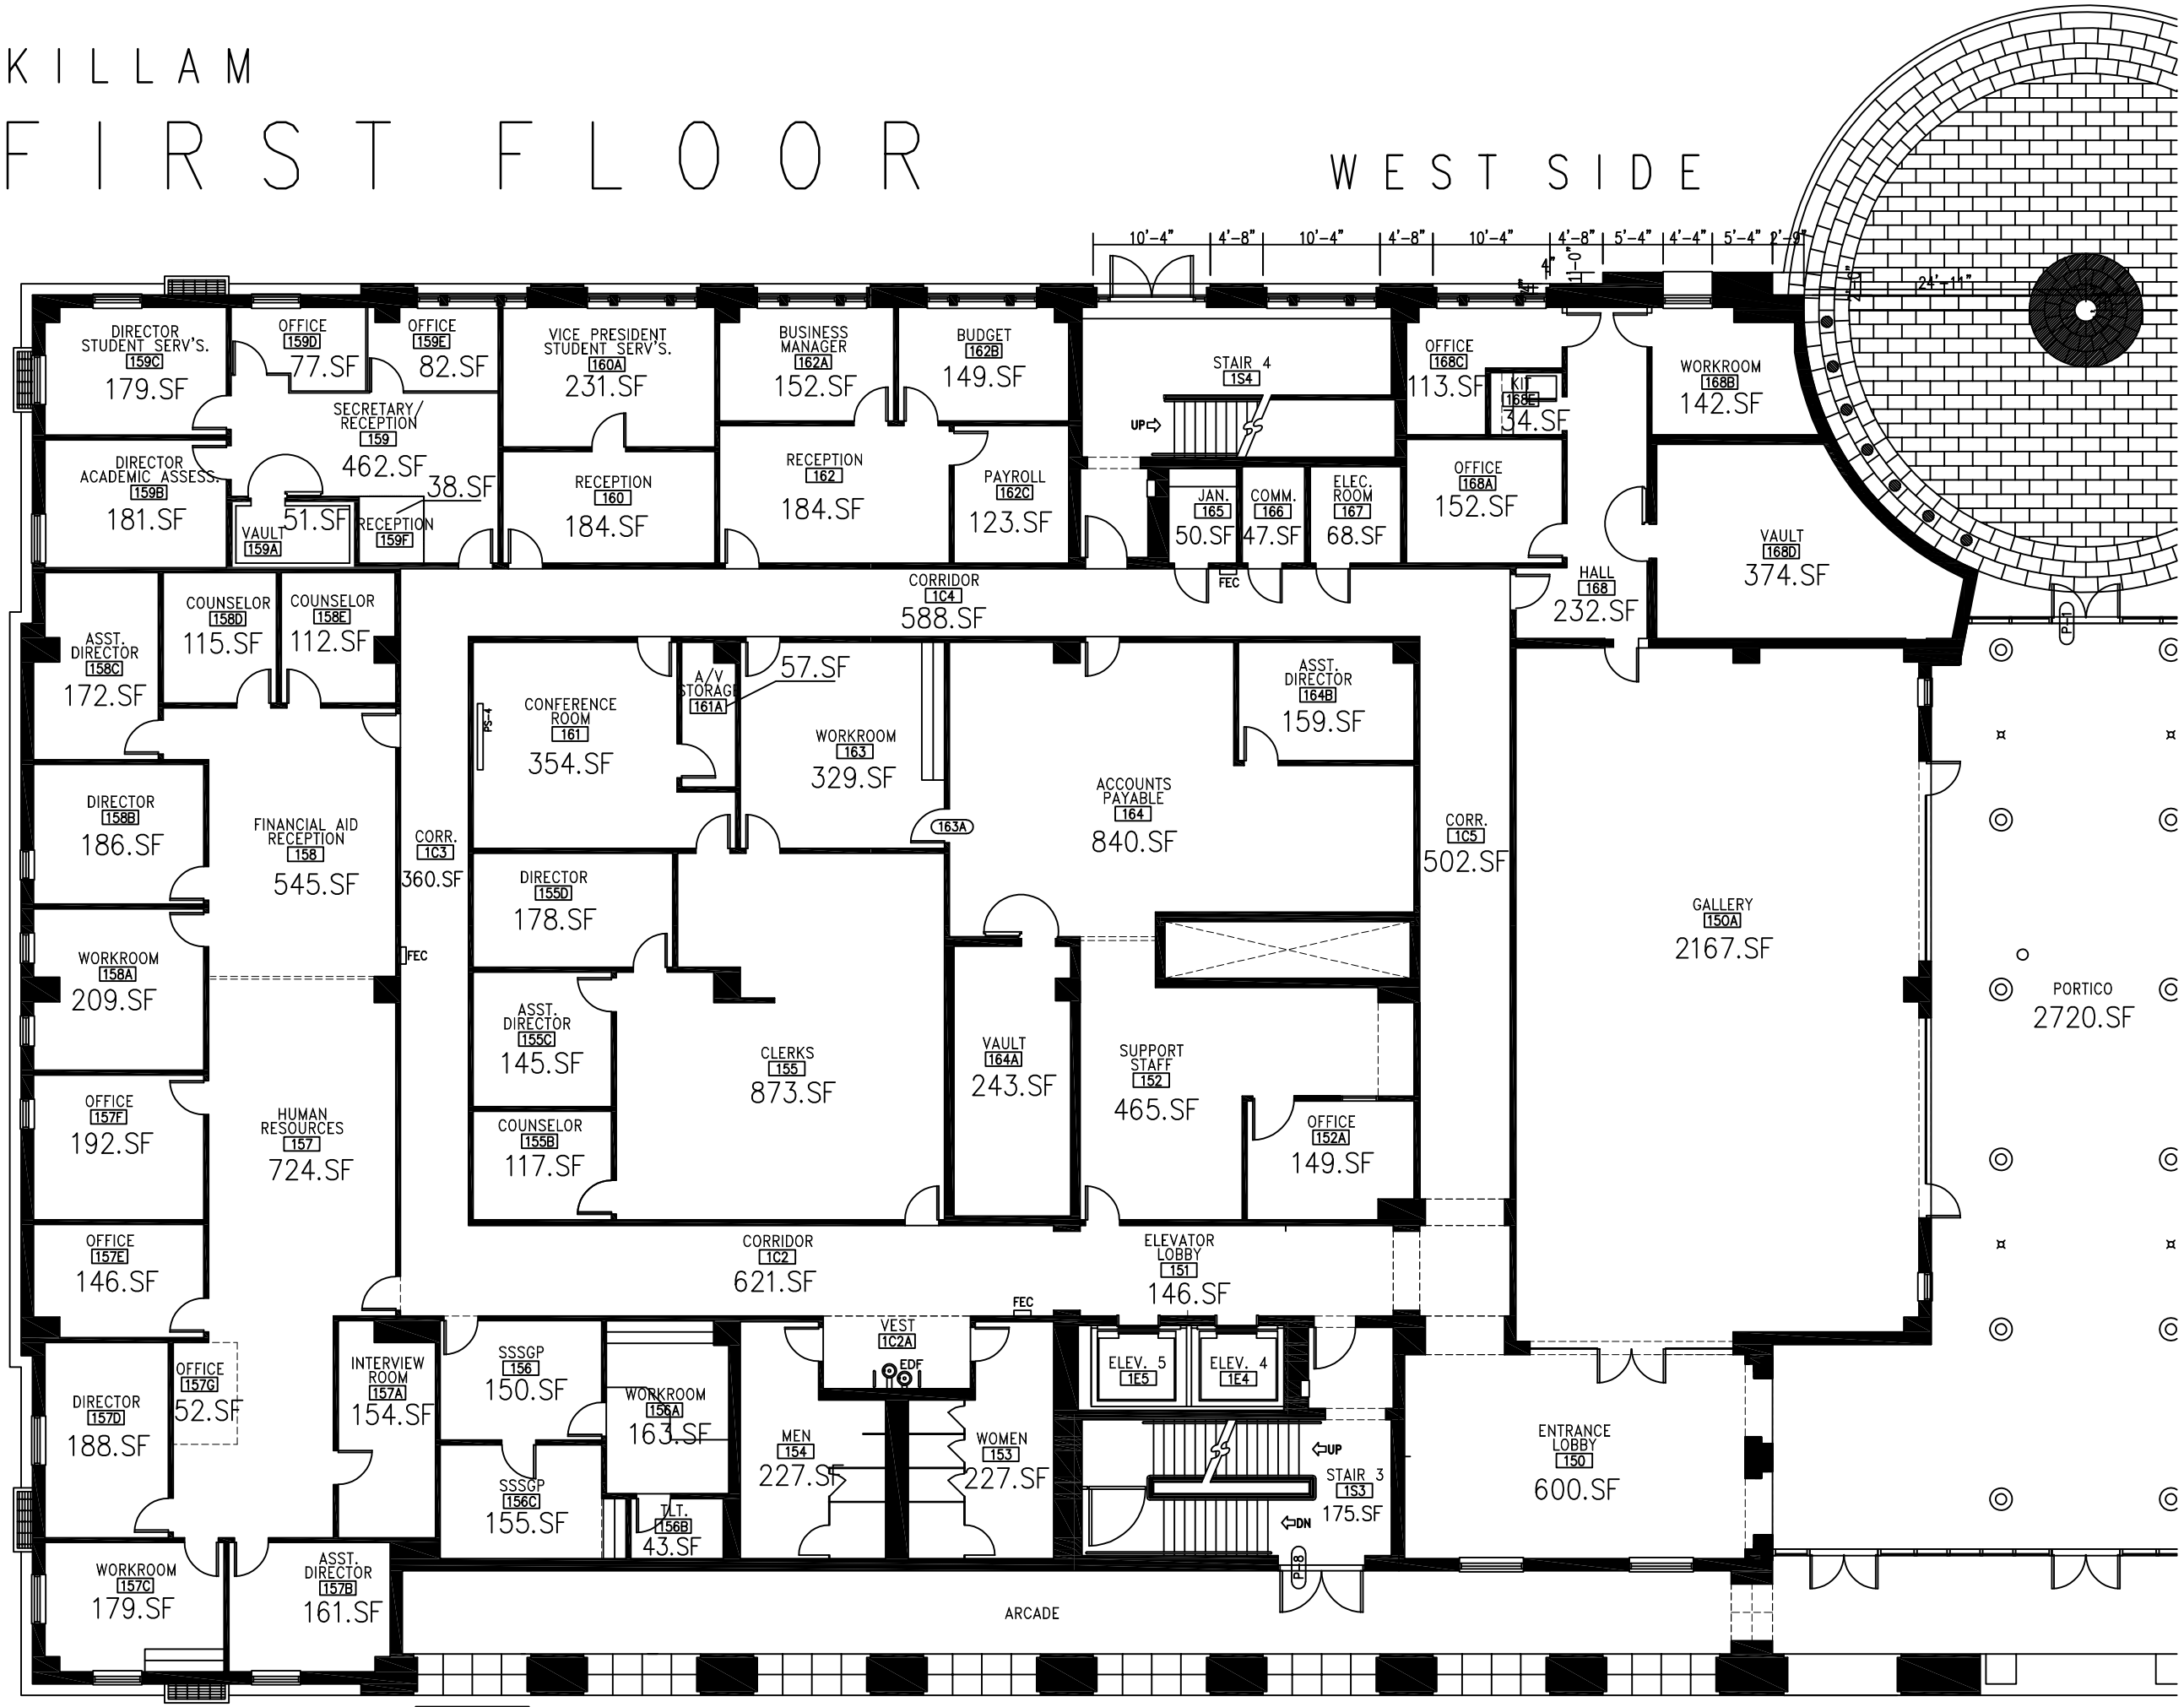

TEXAS A&M INTERNATIONAL UNIVERSITY

C.G. 7.16.2020